P:\28348.00\cad\st\planset\2834800-PR-ST-2010.dwg

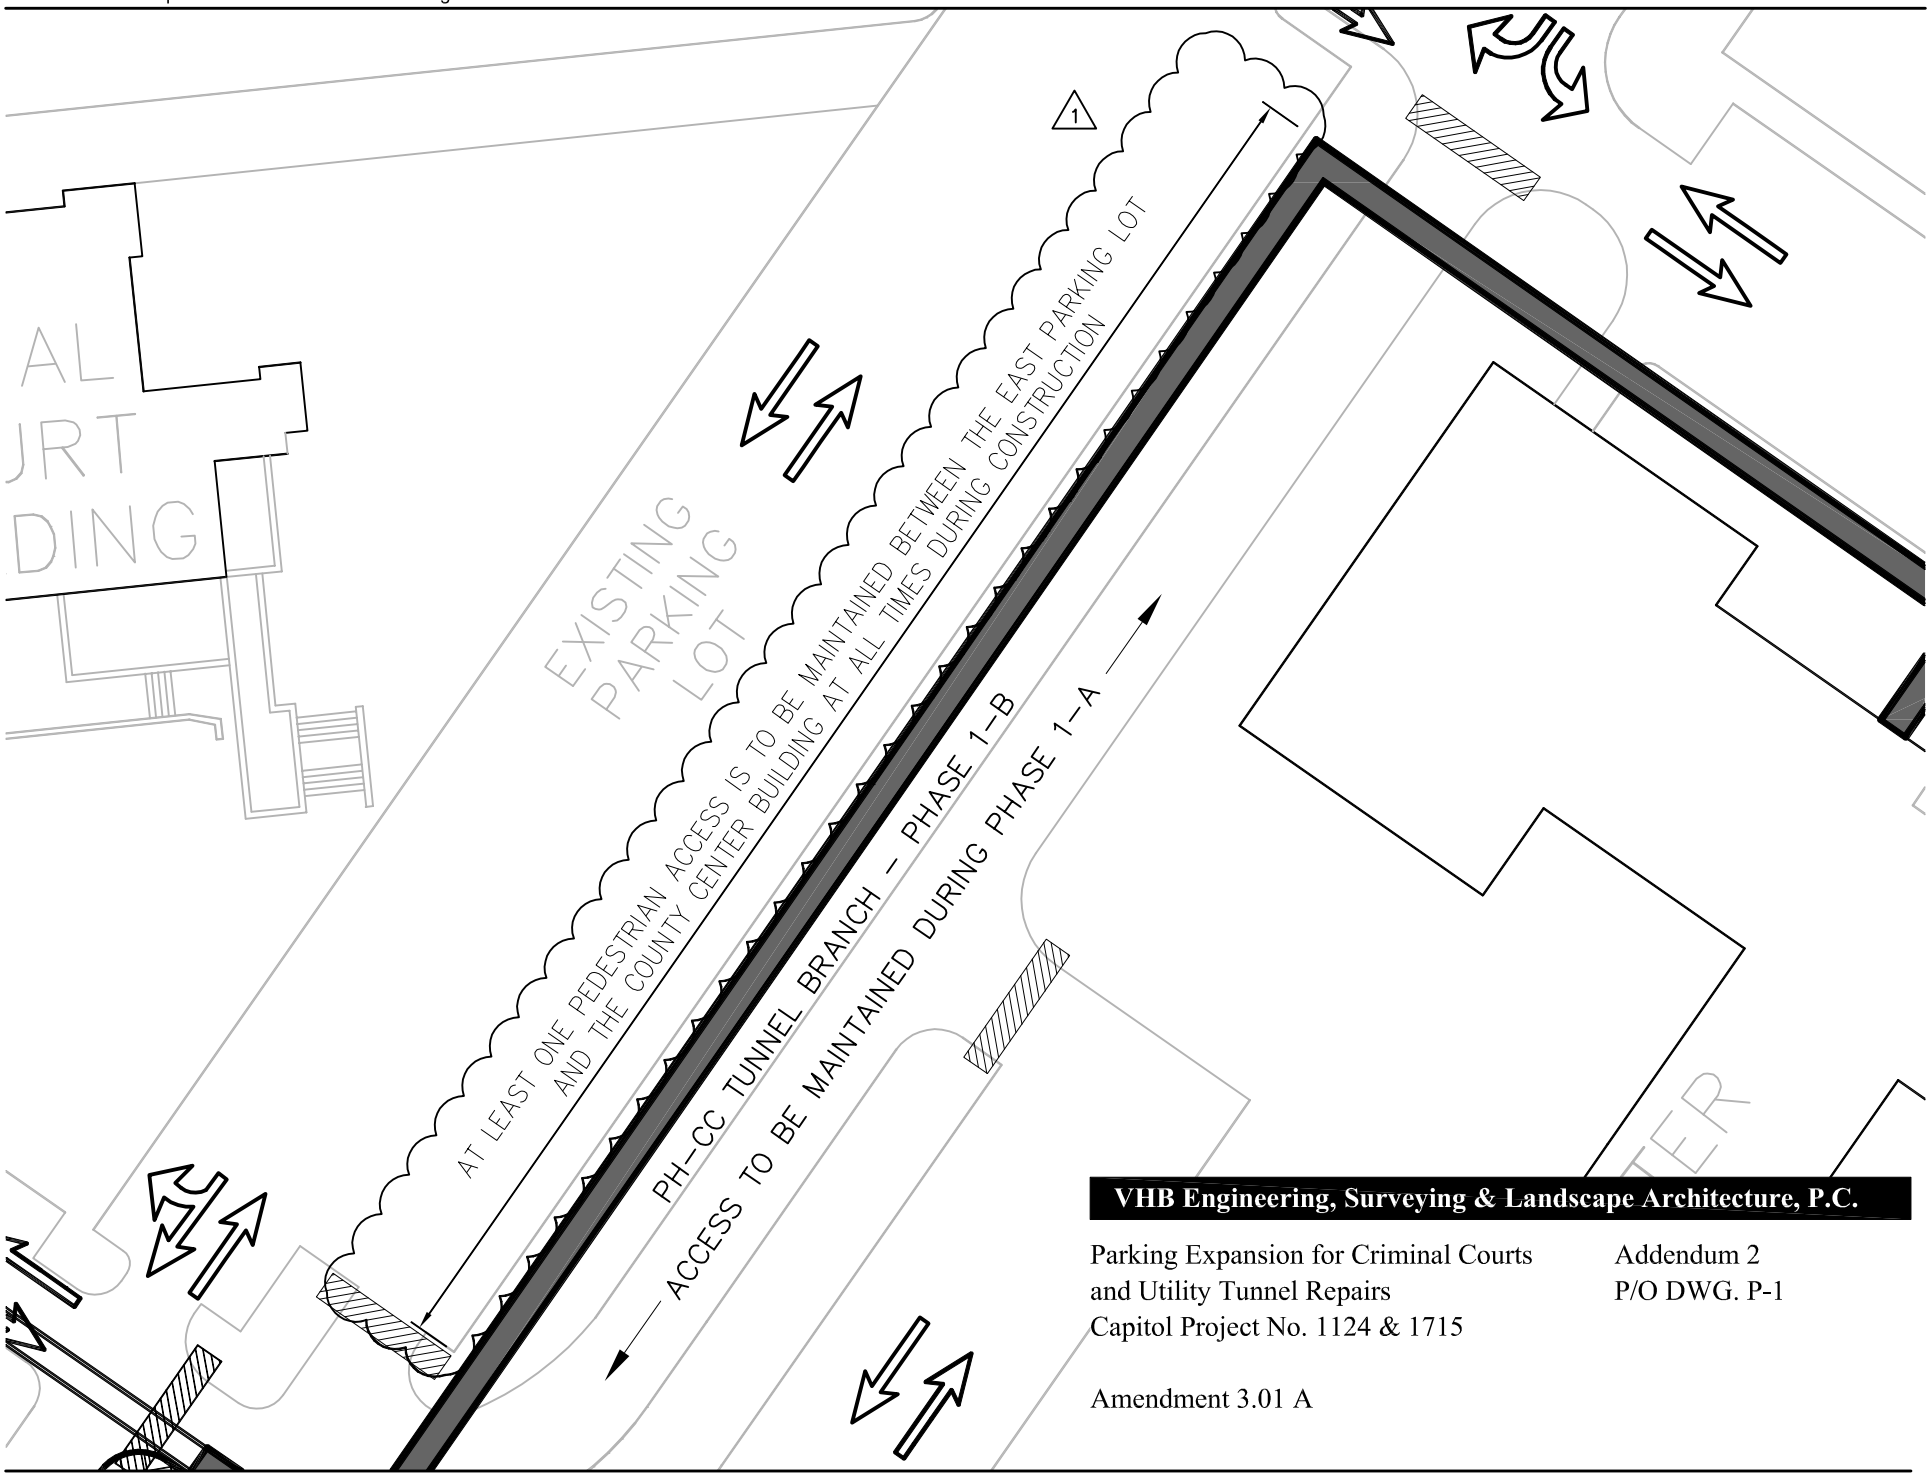

VHB Engineering, Surveying & Landscape Architecture, P.C.

Parking Expansion for Criminal Courts
and Utility Tunnel Repairs
Capitol Project No. 1124 & 1715

Addendum 2
P/O DWG. P-1

Amendment 3.01 A

P:\28348.00\cad\st\planset\2834800-PR-ST-2010.dwg

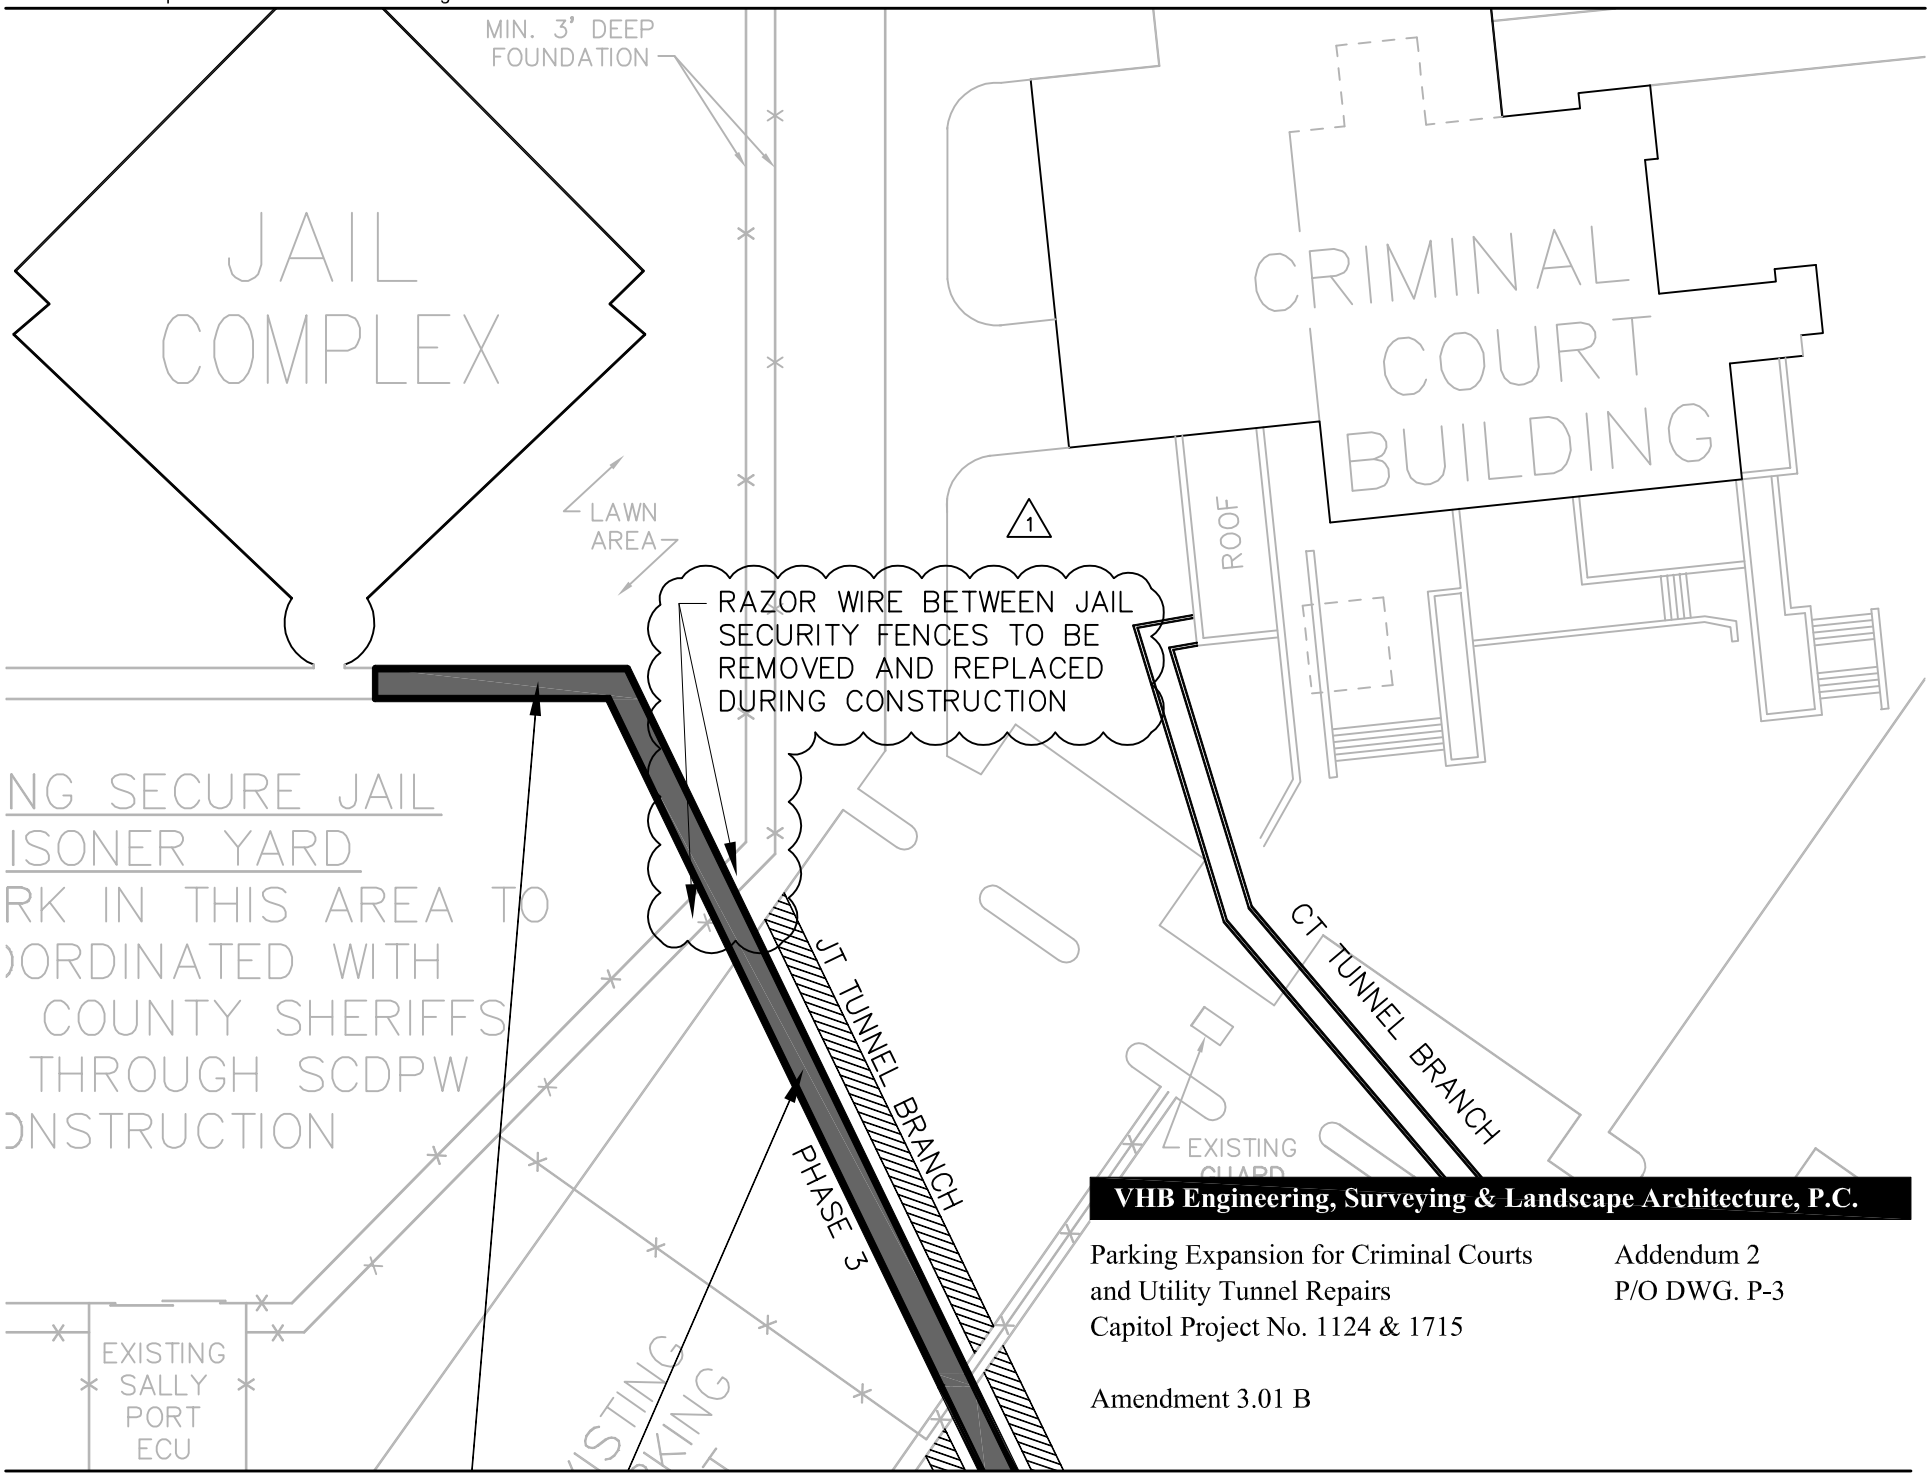

VHB Engineering, Surveying & Landscape Architecture, P.C.

Parking Expansion for Criminal Courts
and Utility Tunnel Repairs
Capitol Project No. 1124 & 1715

Addendum 2
P/O DWG. P-3

Amendment 3.01 B

P:\28348.00\cad\st\planset\2834800-PR-ST-2010.dwg

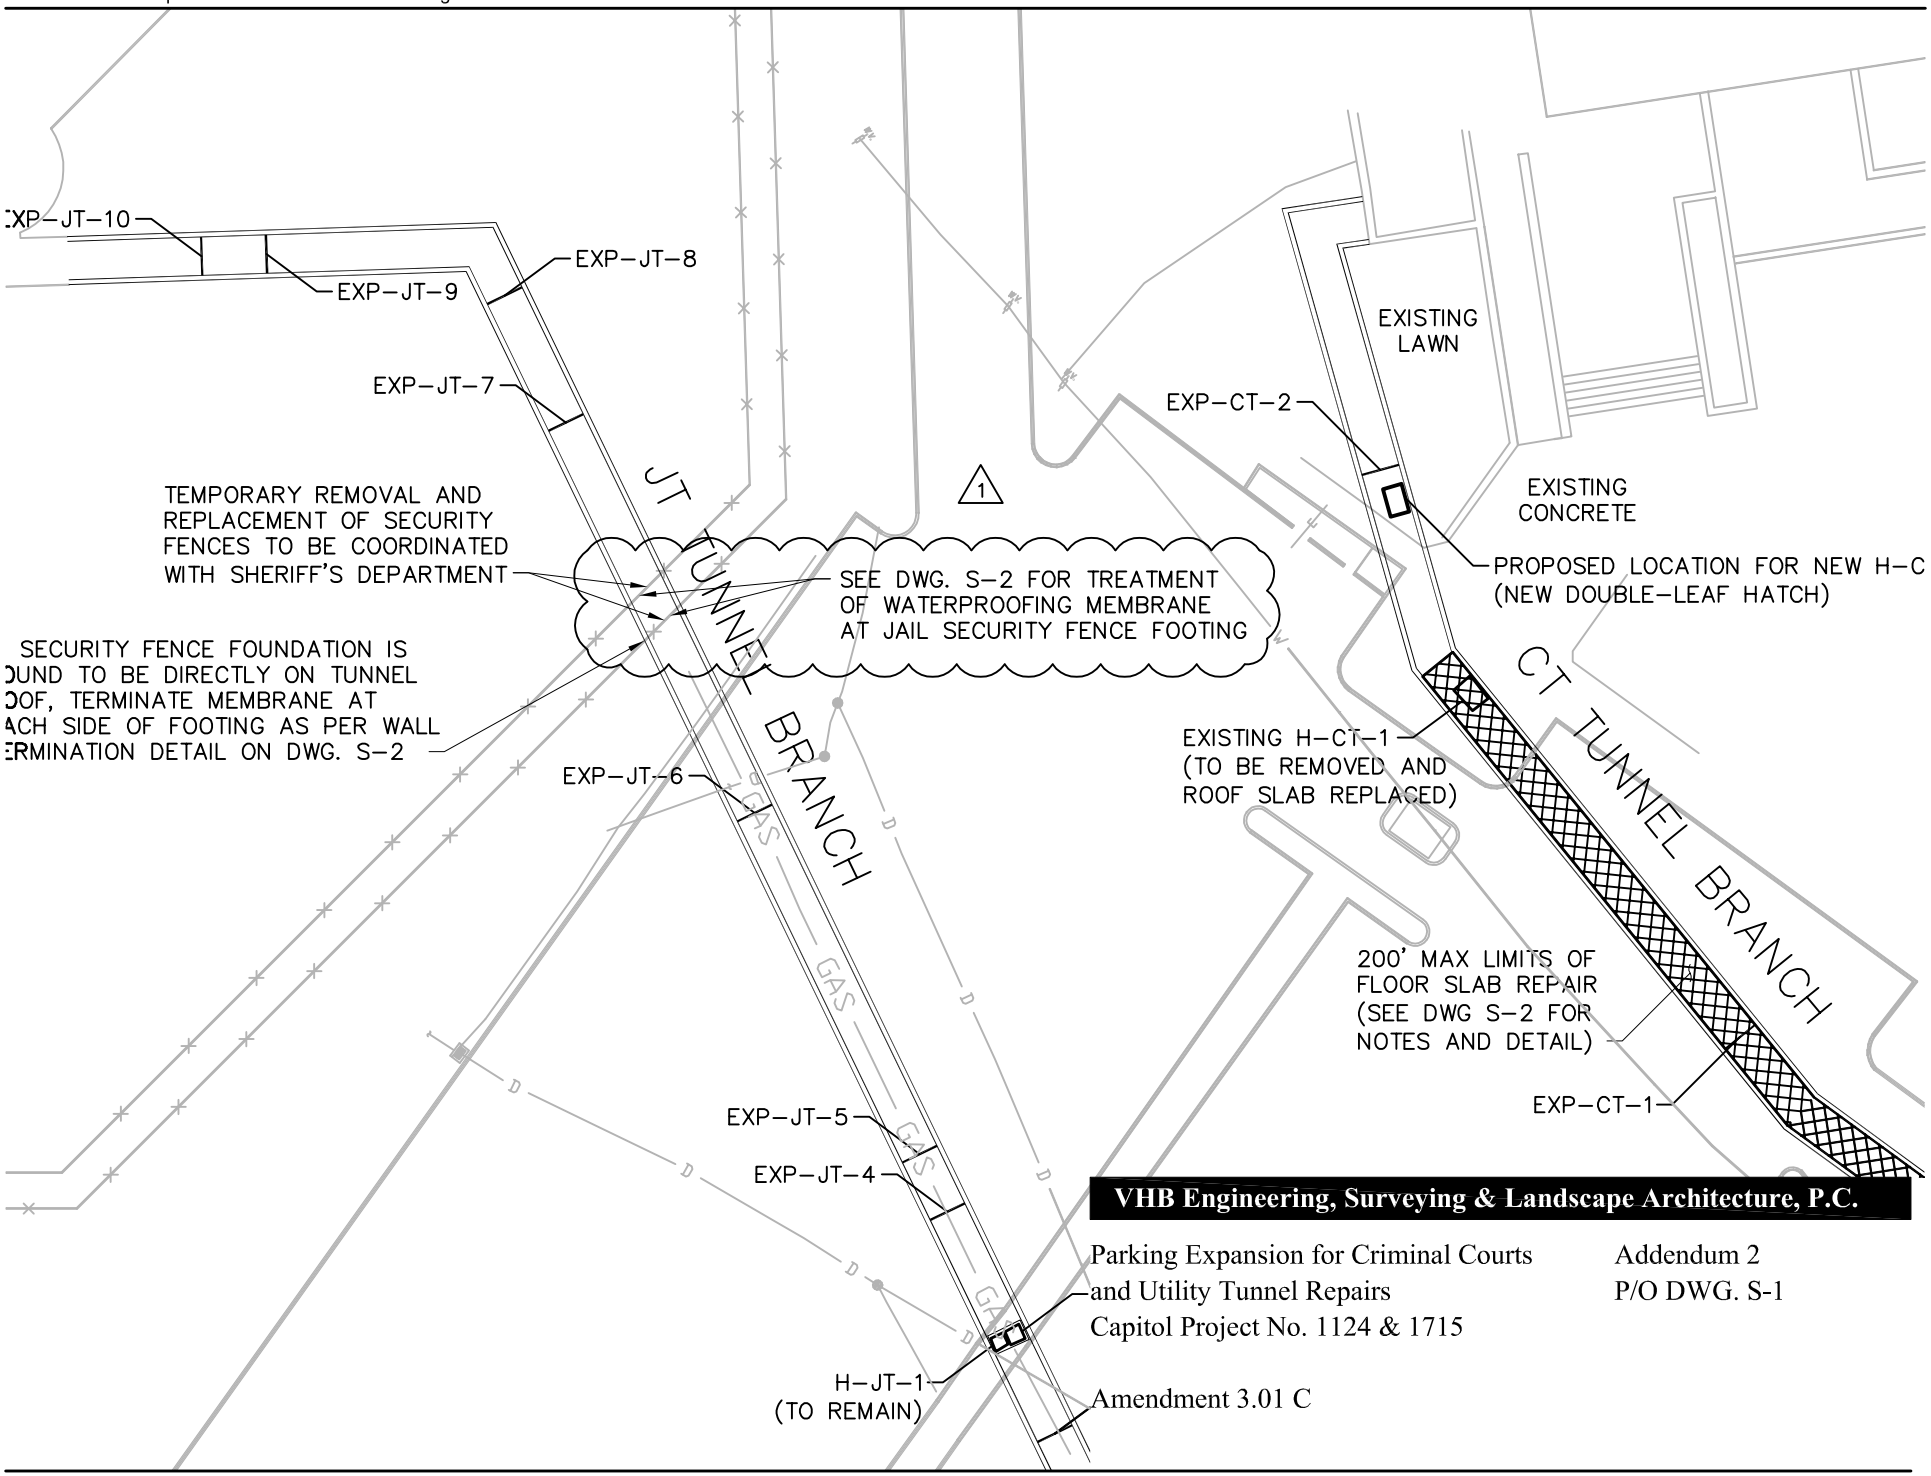

VHB Engineering, Surveying & Landscape Architecture, P.C.

Parking Expansion for Criminal Courts
and Utility Tunnel Repairs
Capitol Project No. 1124 & 1715

Addendum 2
P/O DWG. S-1

Amendment 3.01 C

P:\28348.00\cad\st\planset\2834800-PR-ST-2010.dwg

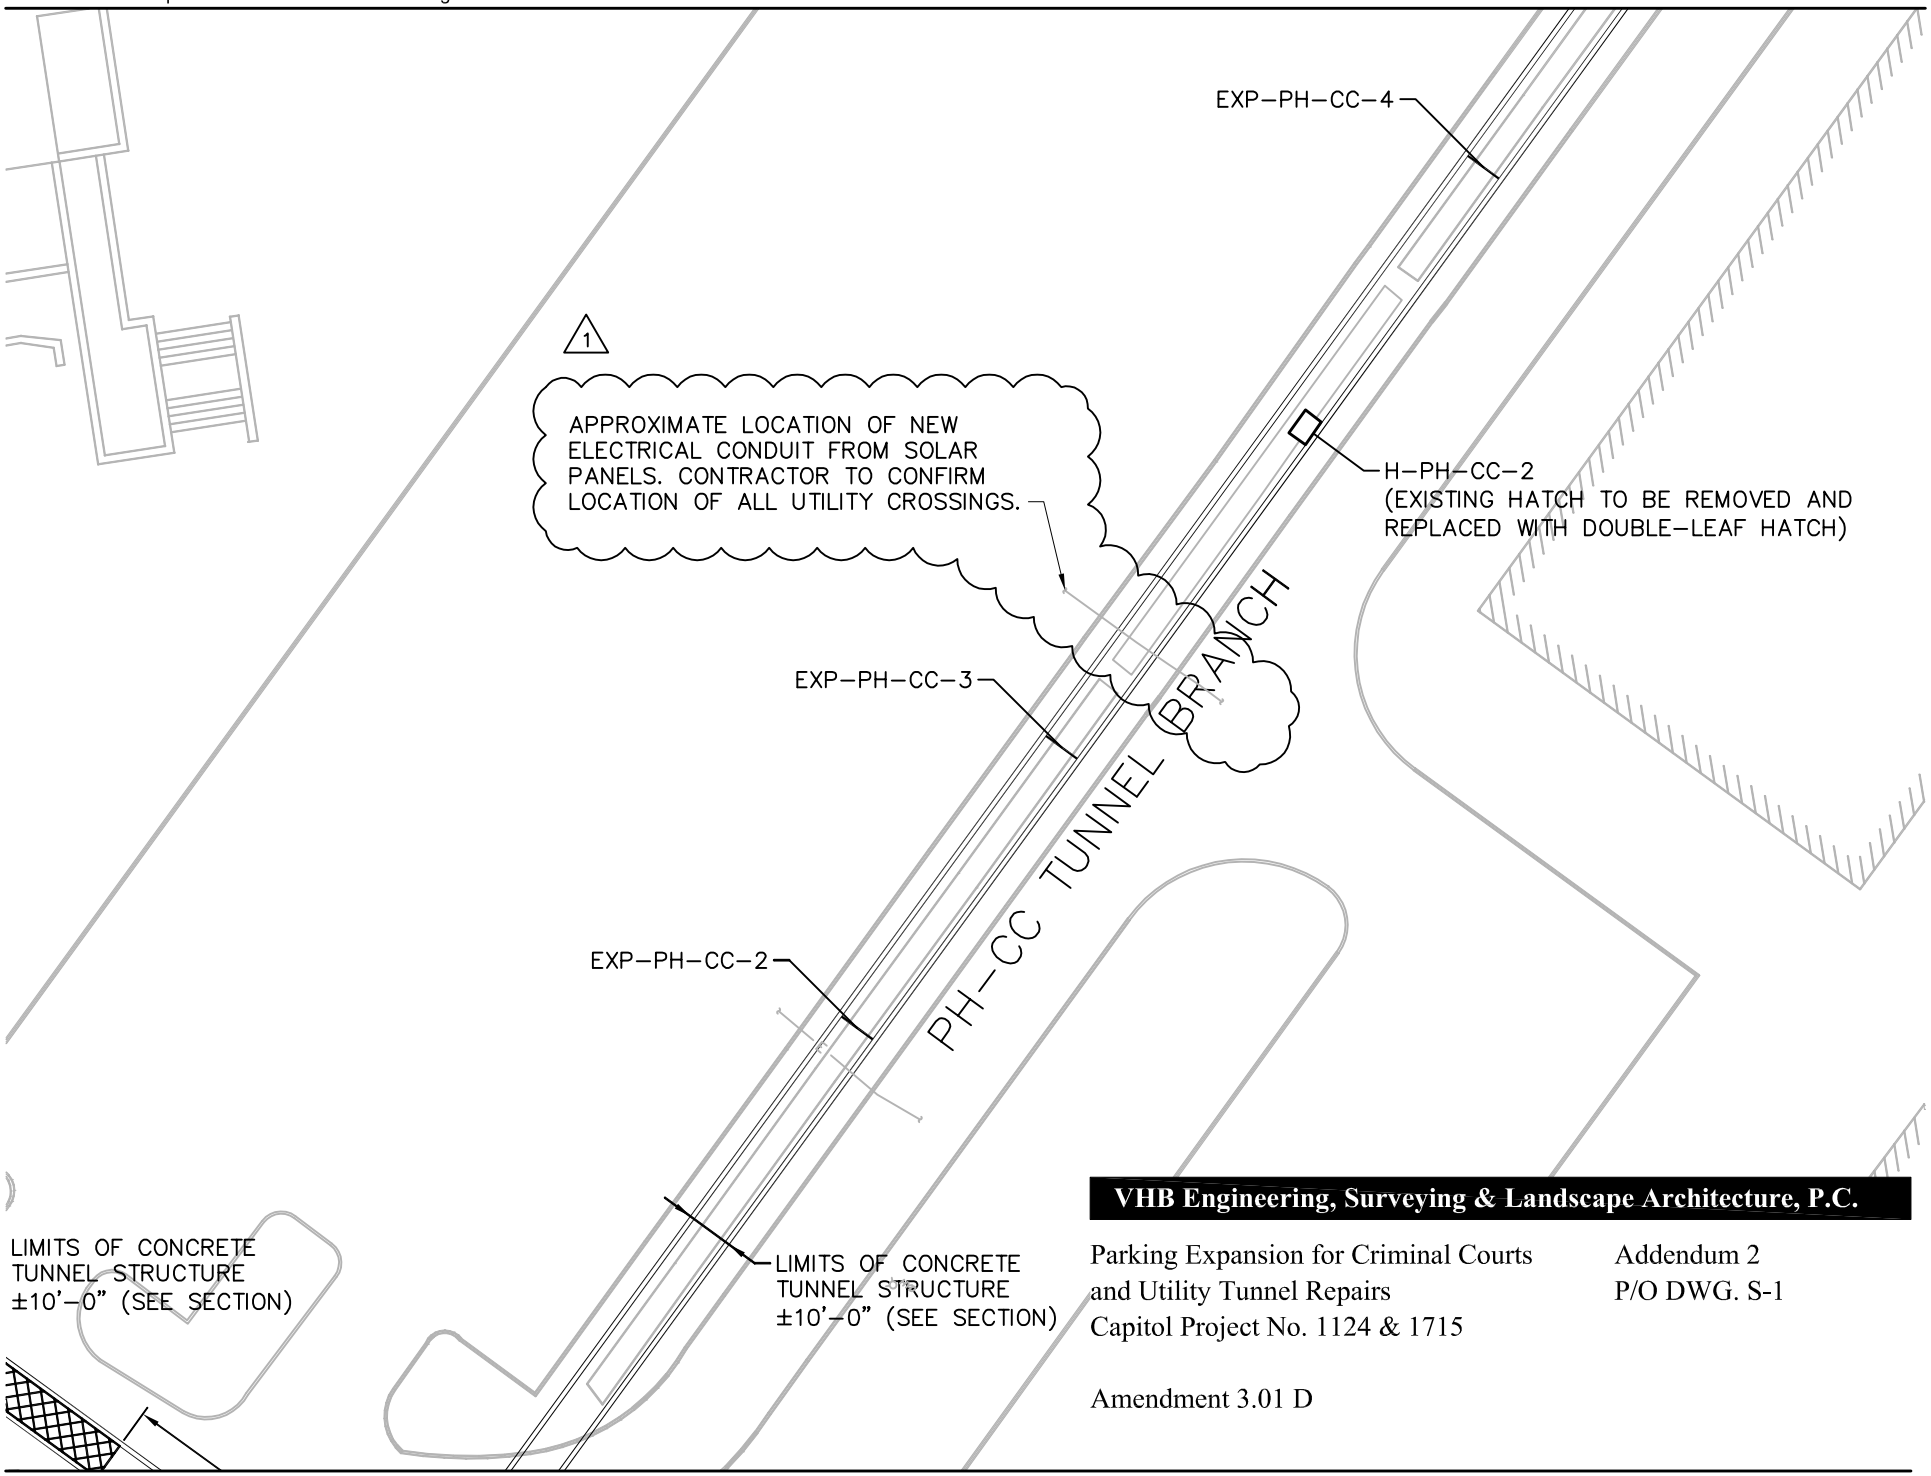

VHB Engineering, Surveying & Landscape Architecture, P.C.

Parking Expansion for Criminal Courts and Utility Tunnel Repairs
Capitol Project No. 1124 & 1715

Addendum 2
P/O DWG. S-1

Amendment 3.01 D

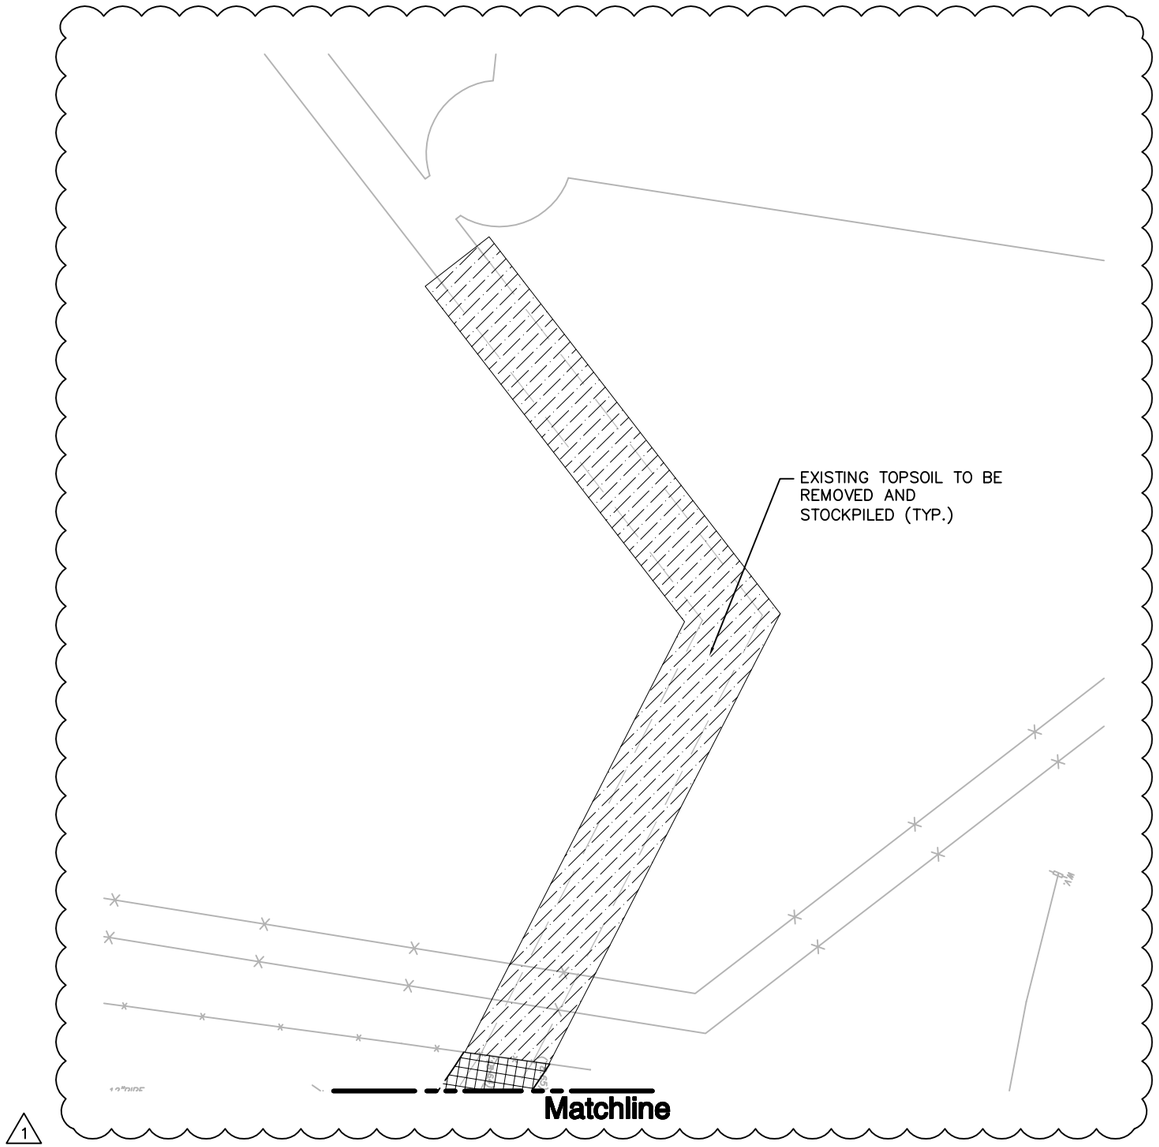

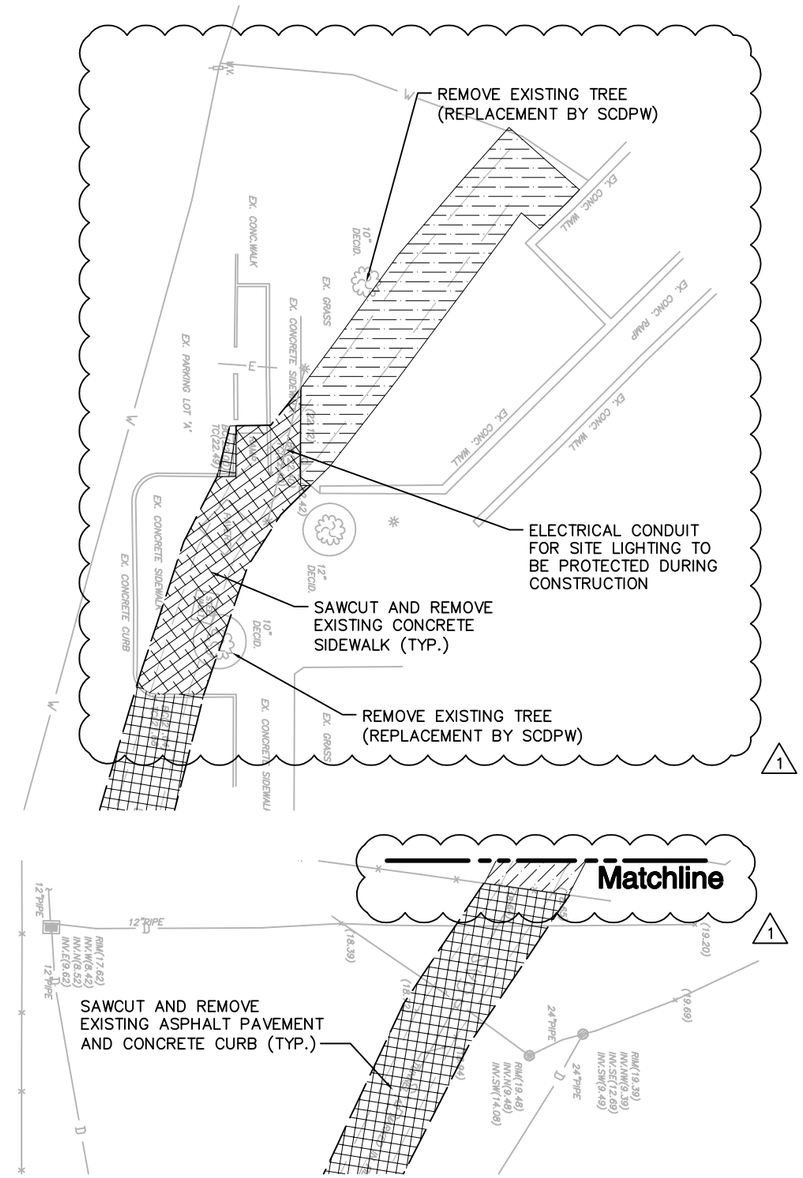

VHB Engineering, Surveying & Landscape Architecture, P.C.

Parking Expansion for Criminal Courts and Utility Tunnel Repairs
Capitol Project No. 1124 & 1715

Addendum 2
P/O DWG. C-2

Amendment 3.01 E & F

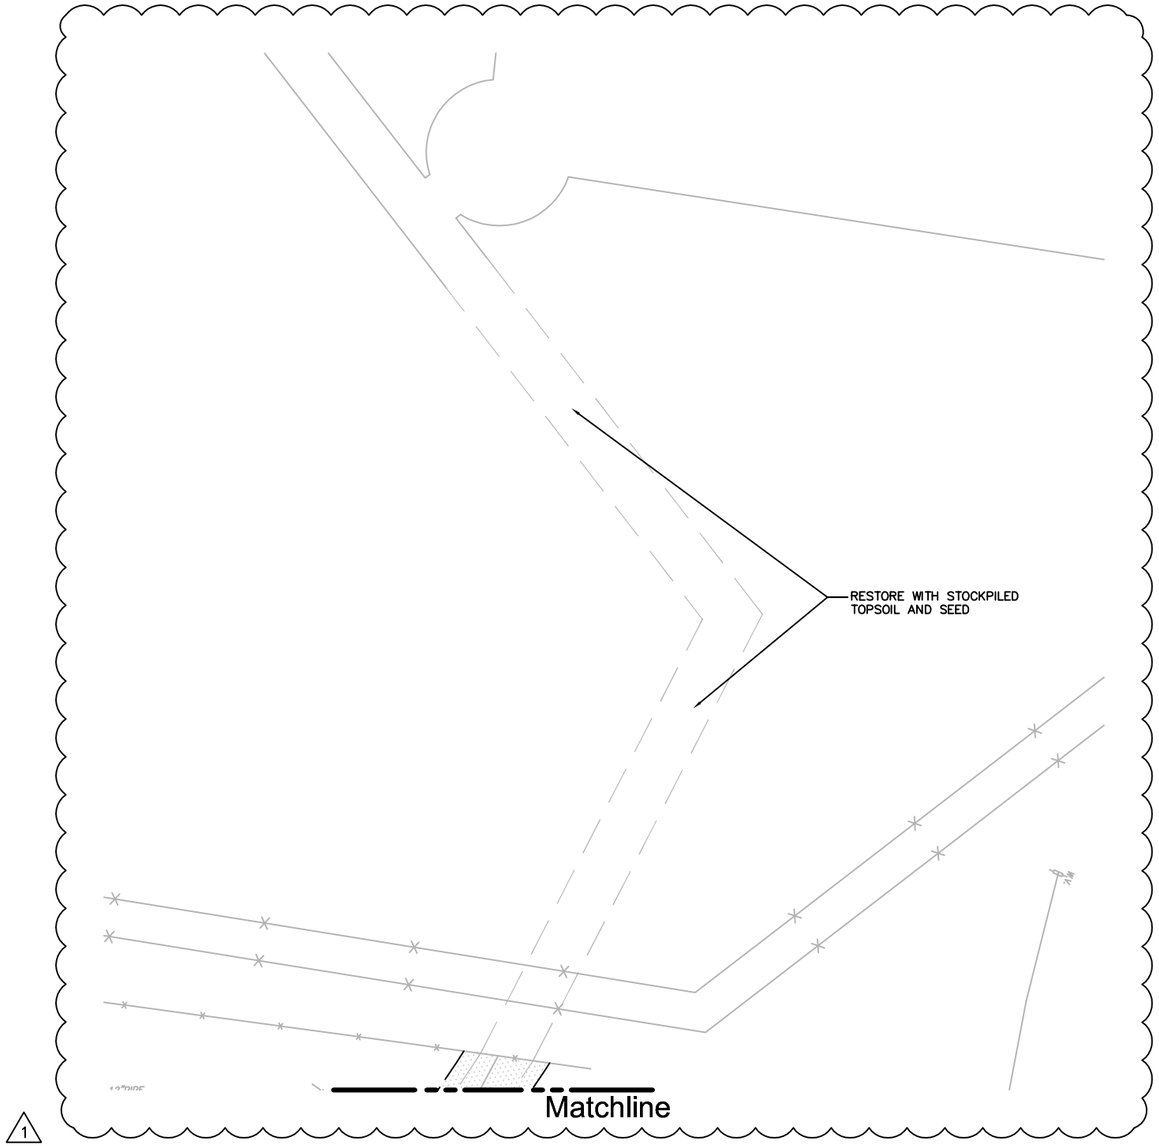

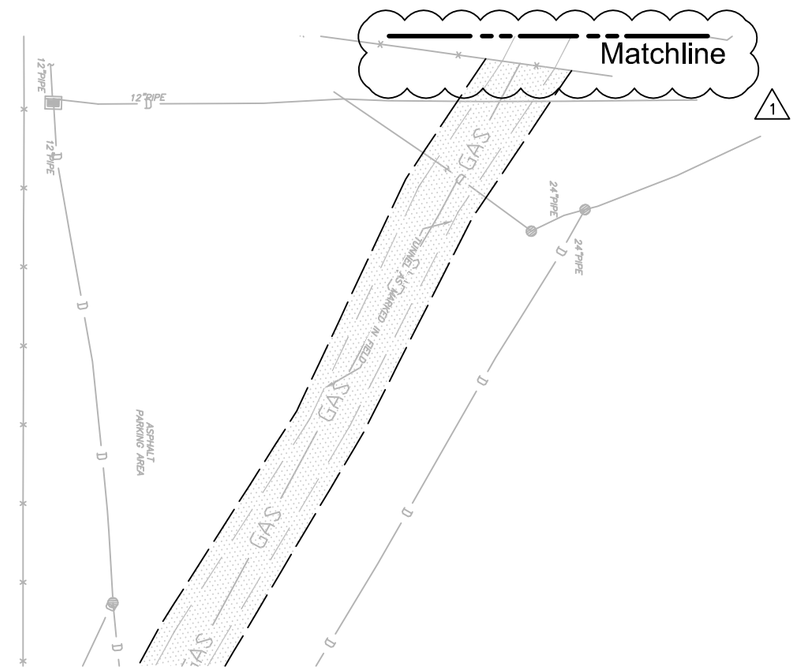

VHB Engineering, Surveying & Landscape Architecture, P.C.

Parking Expansion for Criminal Courts
and Utility Tunnel Repairs
Capitol Project No. 1124 & 1715

Addendum 2
P/O DWG. C-3

Amendment 3.01 G

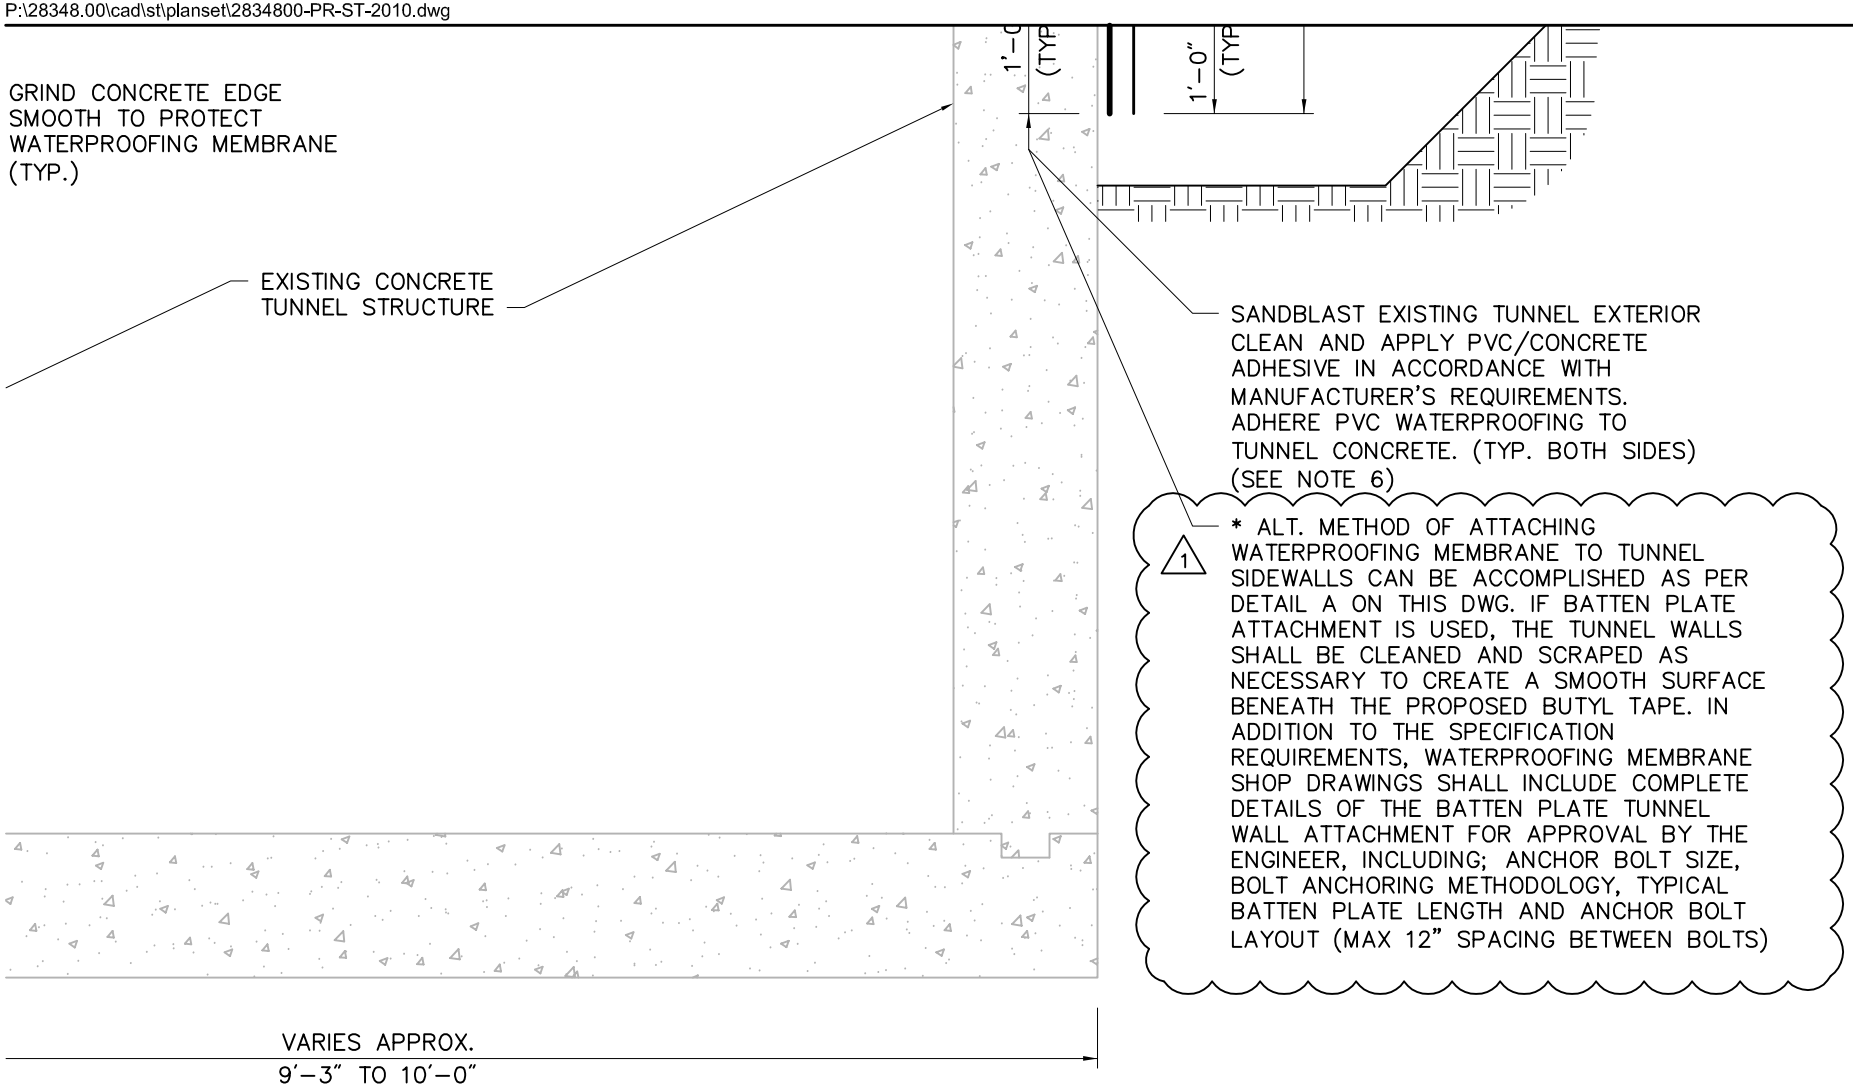

Waterproofing Membrane Typical Section

VHB Engineering, Surveying & Landscape Architecture, P.C.

Parking Expansion for Criminal Courts
and Utility Tunnel Repairs
Capitol Project No. 1124 & 1715

Addendum 2
P/O DWG. S-2

Amendment 3.01 H